


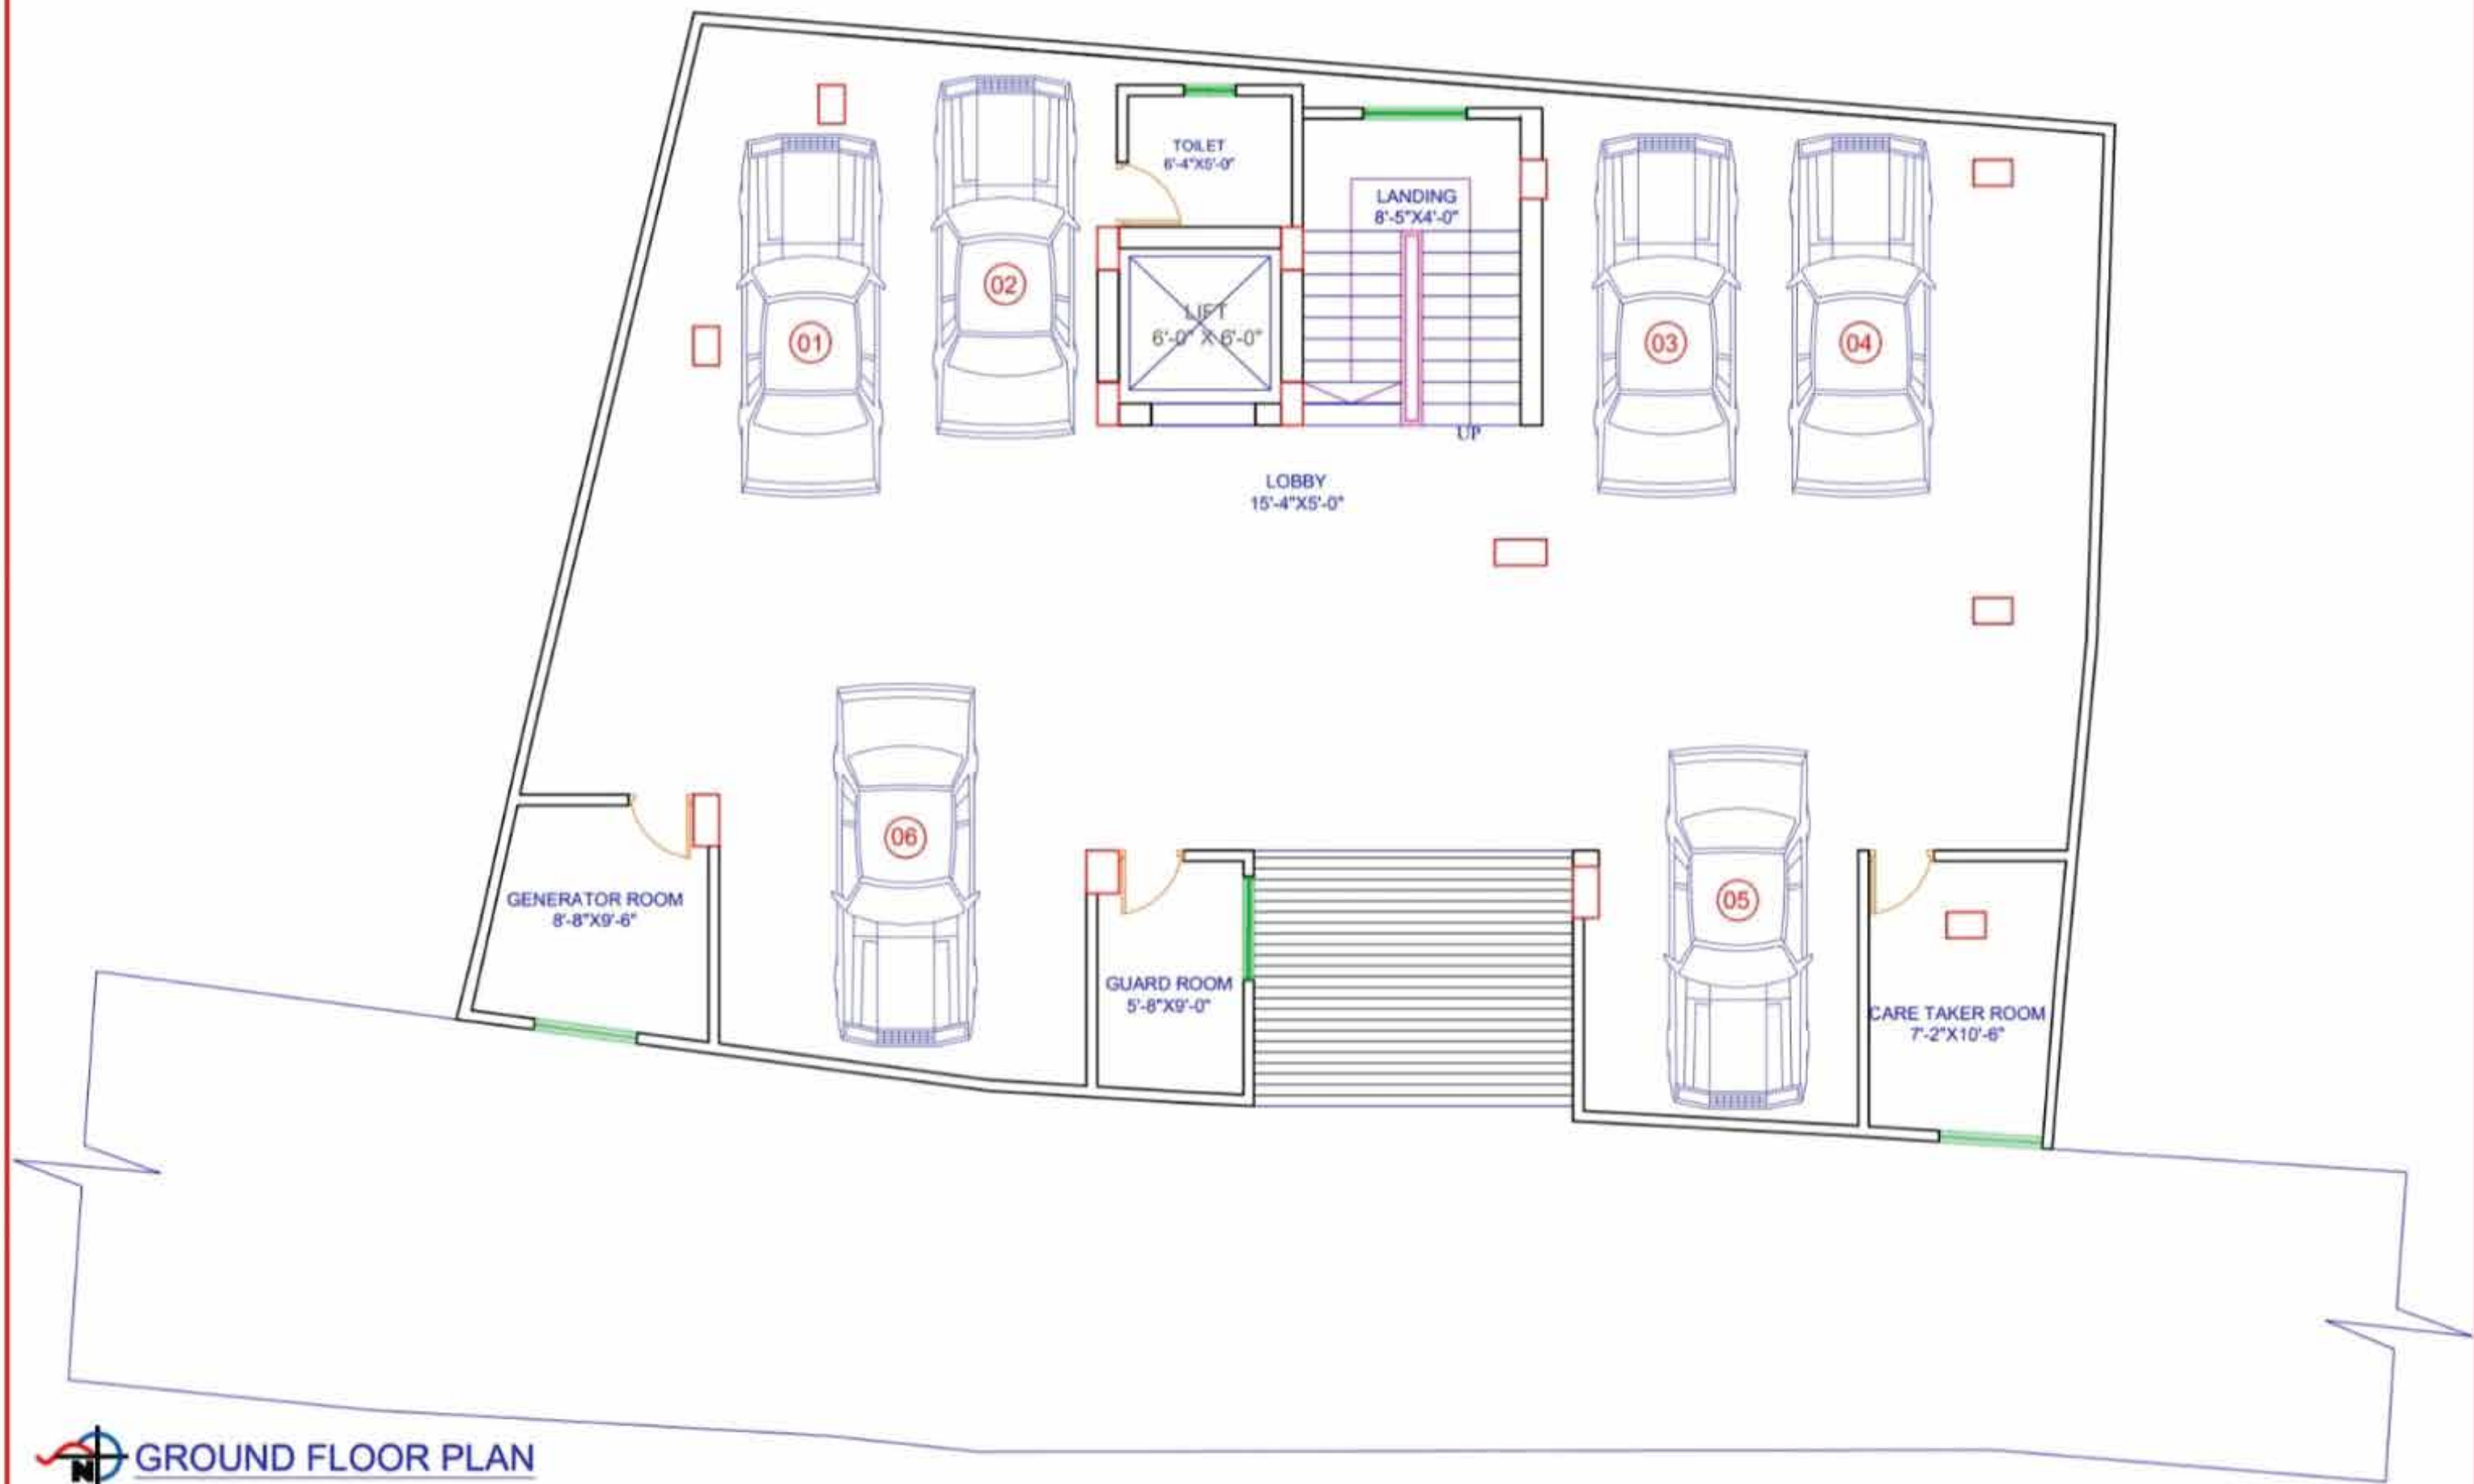

Information contained on this drawing is the property of Prokaushal Engineers & Architects. Copying or using this drawing in whole or part without written permission is unauthorized.

PROJECT :
PROPOSED G+06 STORIED RESIDENTIAL BUILDING AT
HOLDING NO: 296/C, WARD NO: 14, AREA: 03
THANA: HAZARIBAGH, DHAKA.

CLIENT :
PRESTIGE LANDMARK LTD.

DRAWING TITLE :
GROUND FLOOR PLAN


CAD BY :
MD. SABBIR ALAM

CONSULTANT:
PROKAUSHAL ENGINEERS & ARCHITECTS.
APARTMENT 900, EAST SHAWRAPARA,
DHAKA -1218, BANGLADESH,
CELL : +8801 741 3311 12,
Email : nurein@mdsuet37@gmail.com
info@prokaushal.com
Web : www.prokaushal.com

ARCHITECT :
HABIBUR RAHMAN,
B.ARCH. (DUET)


SIGNATURE :

DRAWING NO :
PEA/335/(G+6)-STORIED RESIDENTIAL BUILDING.
SHEET NO : **AR - 102 / R - 00**
SCALE : NTS
DATE : FEBRUARY, 2025

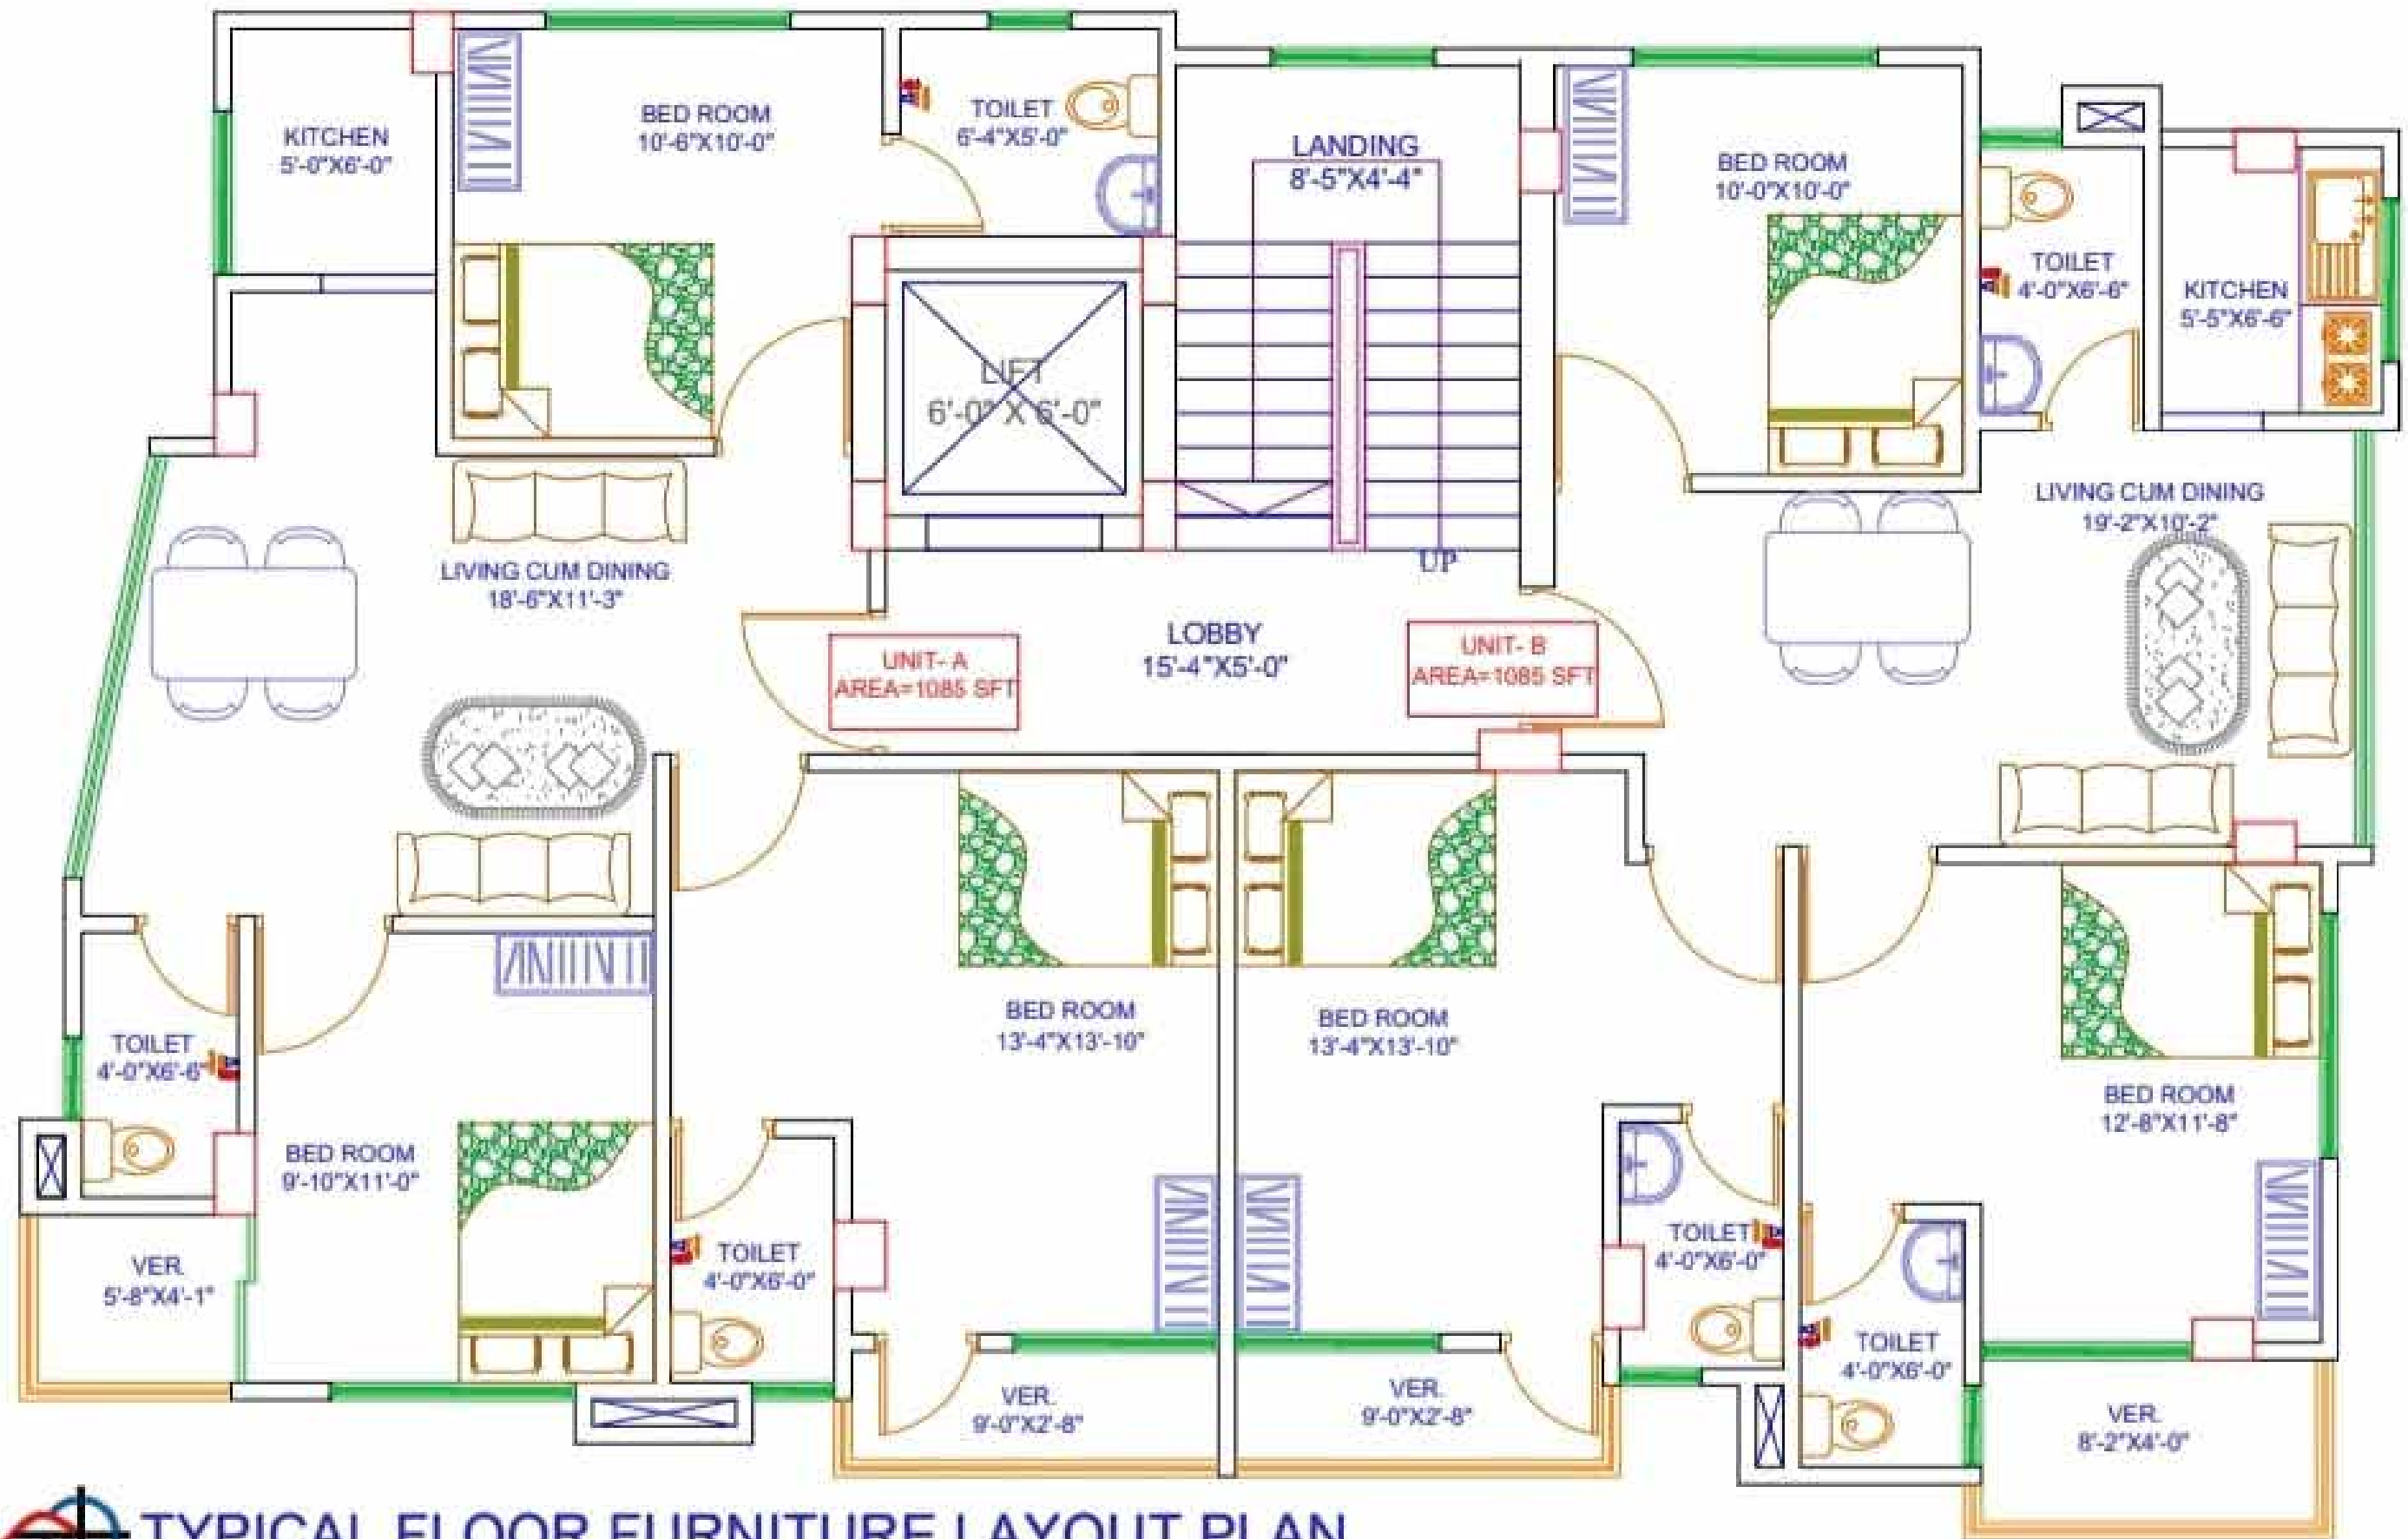

TYPICAL FLOOR FURNITURE LAYOUT PLAN

Information contained on this drawing is the property of Prokushal Engineers & Architects. Copying or using this drawing in whole or part without written permission is prohibited.	PROJECT : PROPOSED G+6 STORED RESIDENTIAL BUILDING AT HOLDING NO: 296/C, WARD NO: 14, AREA: 03, THANA: HAZARIBAGH, DHAKA.	CLIENT : PRESTIGE LANDMARK LTD.	DRAWING TITLE : TYPICAL FLOOR FURNITURE LAYOUT PLAN CAD BY : MD. SABBIT ALAM	CONSULTANT: PROKUSHAL ENGINEERS & ARCHITECTS APARTMENT 301, EAST SHAWRAPARA, DHAKA - 1216, BANGLADESH CELL : +880 241 3311 33, Email : prokushalarchitect@gmail.com, info@prokushal.com Web : www.prokushal.com	ARCHITECT : HASIBUR RAHMAN, B-ARCH (CUST) SIGNATURE :	DRAWING NO : PEA/335/G+6-STORED RESIDENTIAL BUILDING SHEET NO : AR - 106 / R - 00 SCALE : NTS DATE : MAY, 2023
--	---	---	--	--	---	---

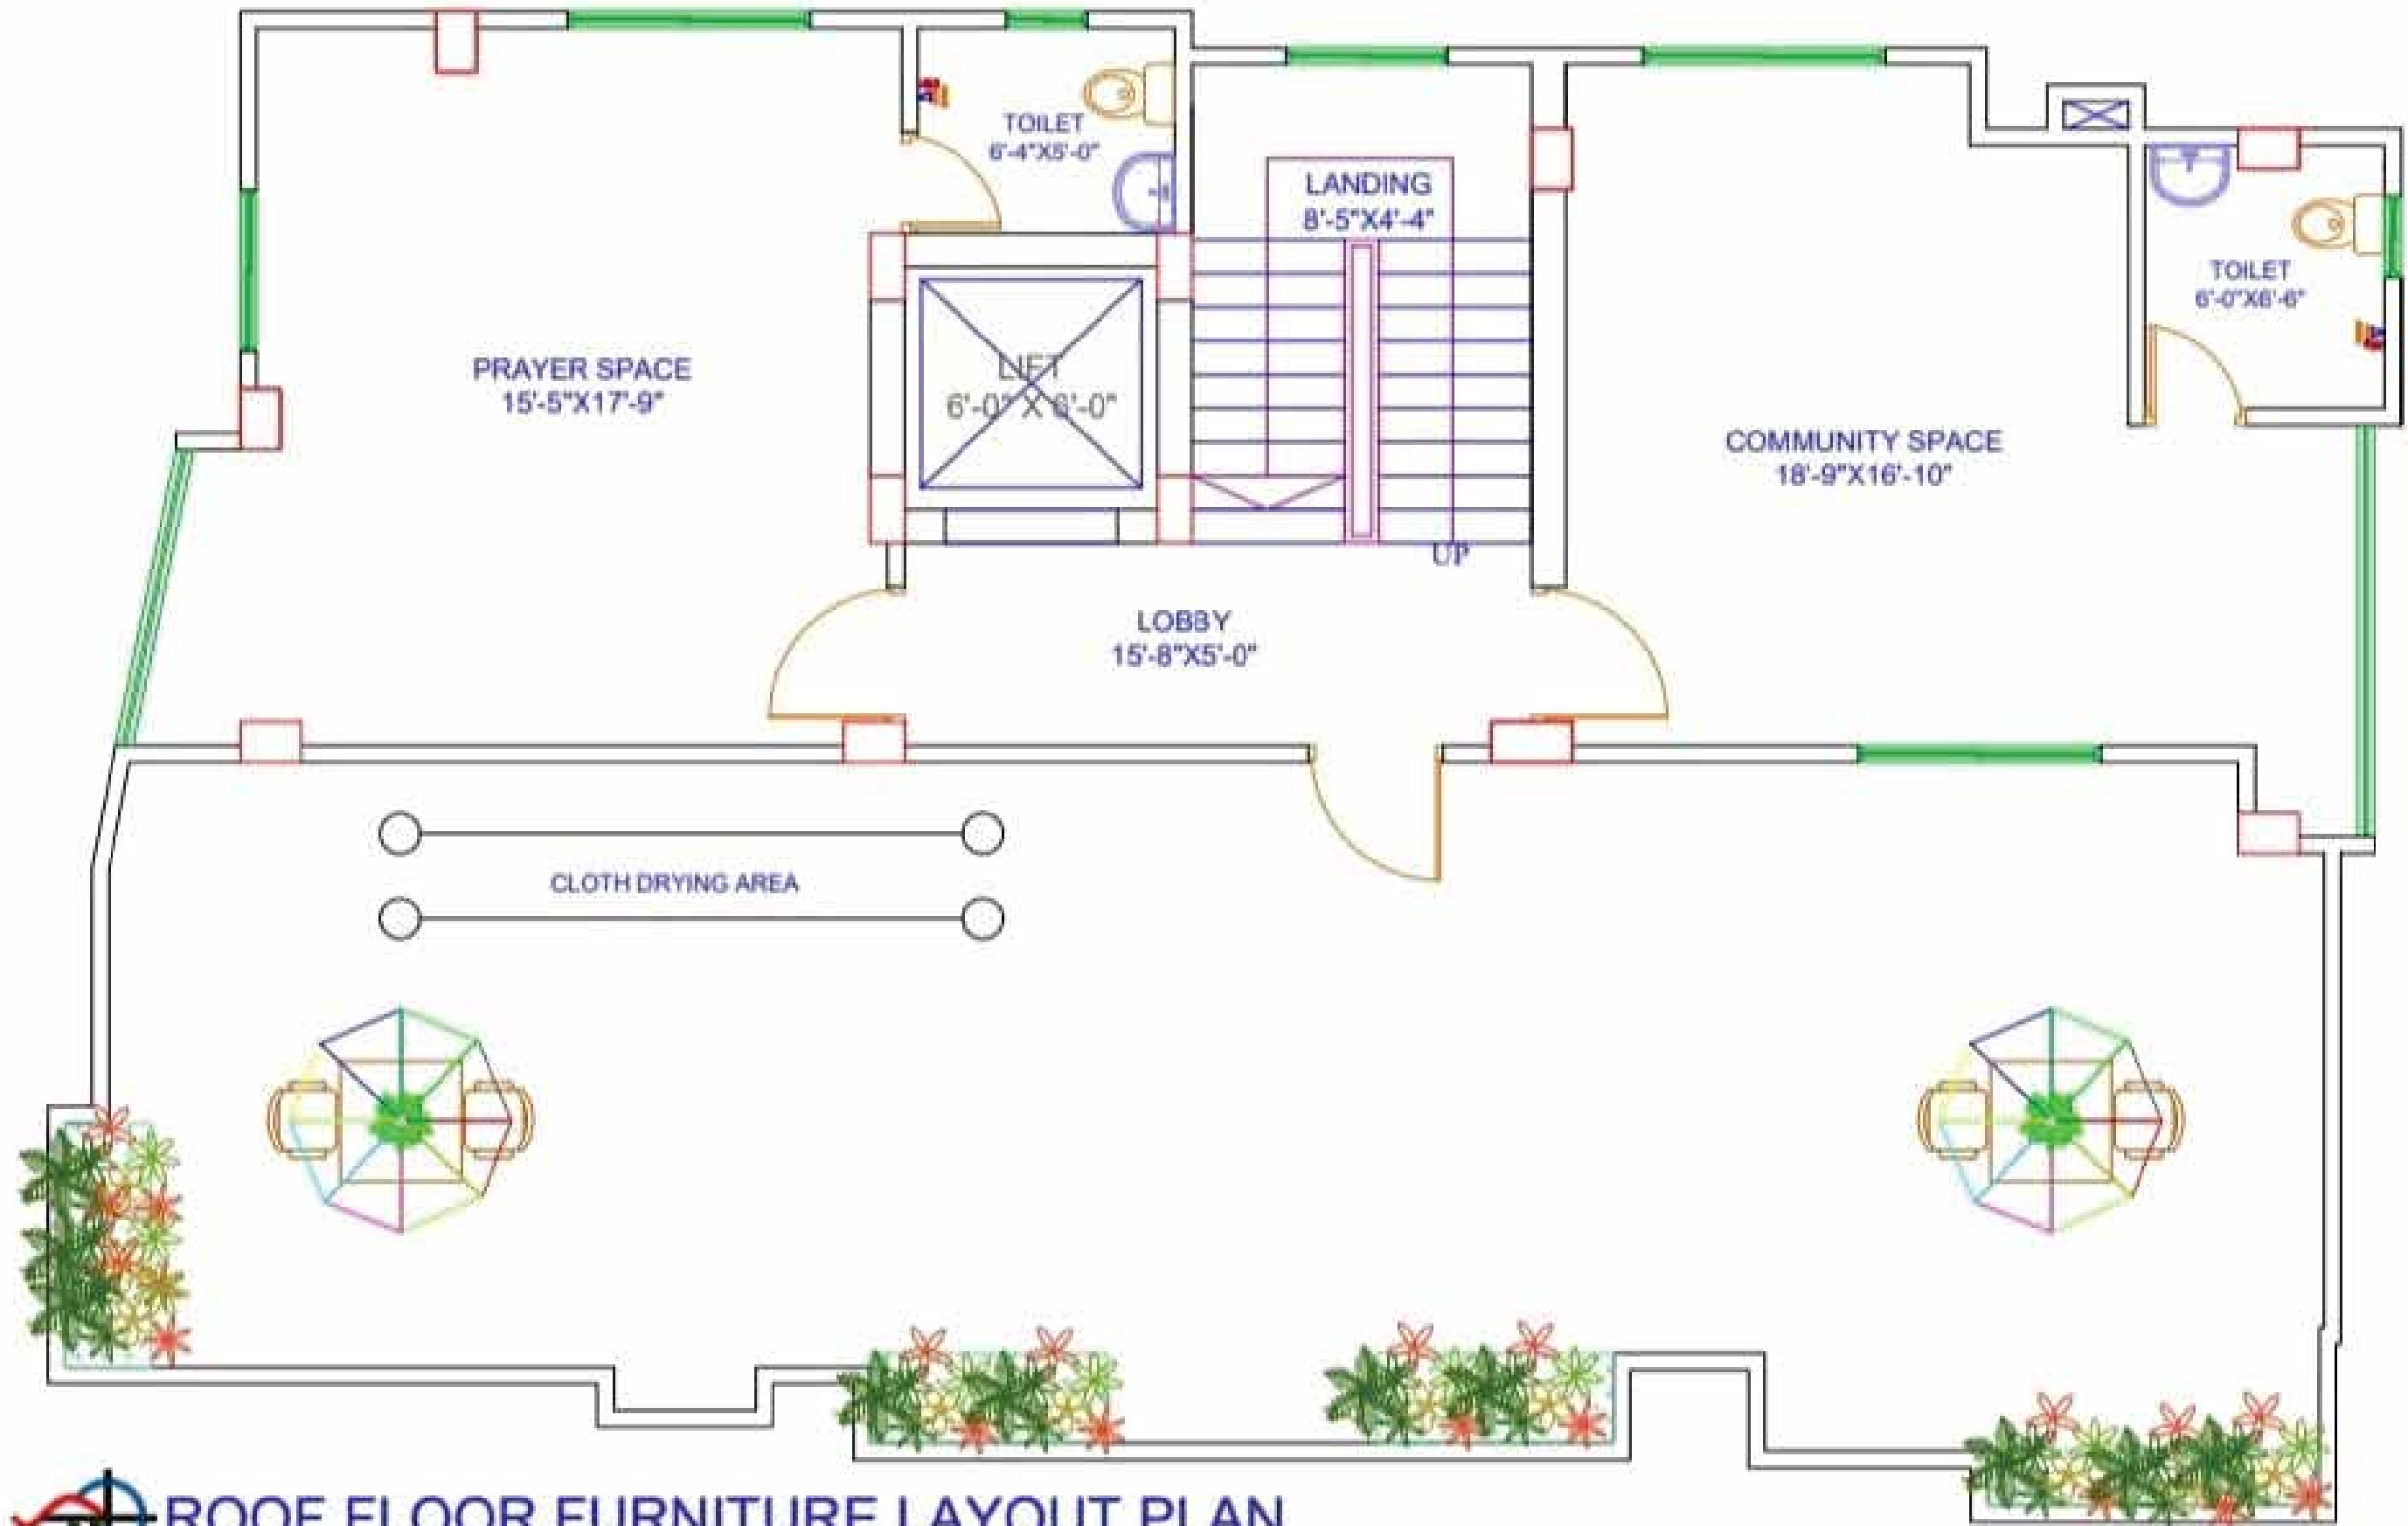

ROOF FLOOR FURNITURE LAYOUT PLAN

Information contained in the drawing is the property of the consulting engineer & architect. Copying or using this drawing in whole or part without written permission is prohibited.	PROJECT :	CLIENT :	DRAWING TITLE :		CONSULTANT :	ARCHITECT :	DRAWING NO :
	PROPOSED G+06 STORED RESIDENTIAL BUILDING AT HOLDING NO- 296/C, WARD NO- 14, AREA- 03, THANA: HAZARIBAGH, DHAKA.	PRESTIGE LANDMARK LTD.	ROOF FLOOR FURNITURE LAYOUT PLAN		PROKASHAL ENGINEERS & ARCHITECTS APARTMENT 906, EAST SHAHBADEGA, DHAKA-1216, BANGLADESH. CELL: +880 141 3111 12, Email: nurshamim07@gmail.com info@prokashal.com Web: www.prokashal.com	HABIBUR RAHMAN SEARCH JUDGE	PEA/23/1/(G+6)-STORED RESIDENTIAL BUILDING
			CAD BY :			SIGNATURE :	SHEET NO :
			MD. GABRIEL ALAM				AR - 107 / R - 00
							SCALE : NTS
							DATE : MAY, 2023